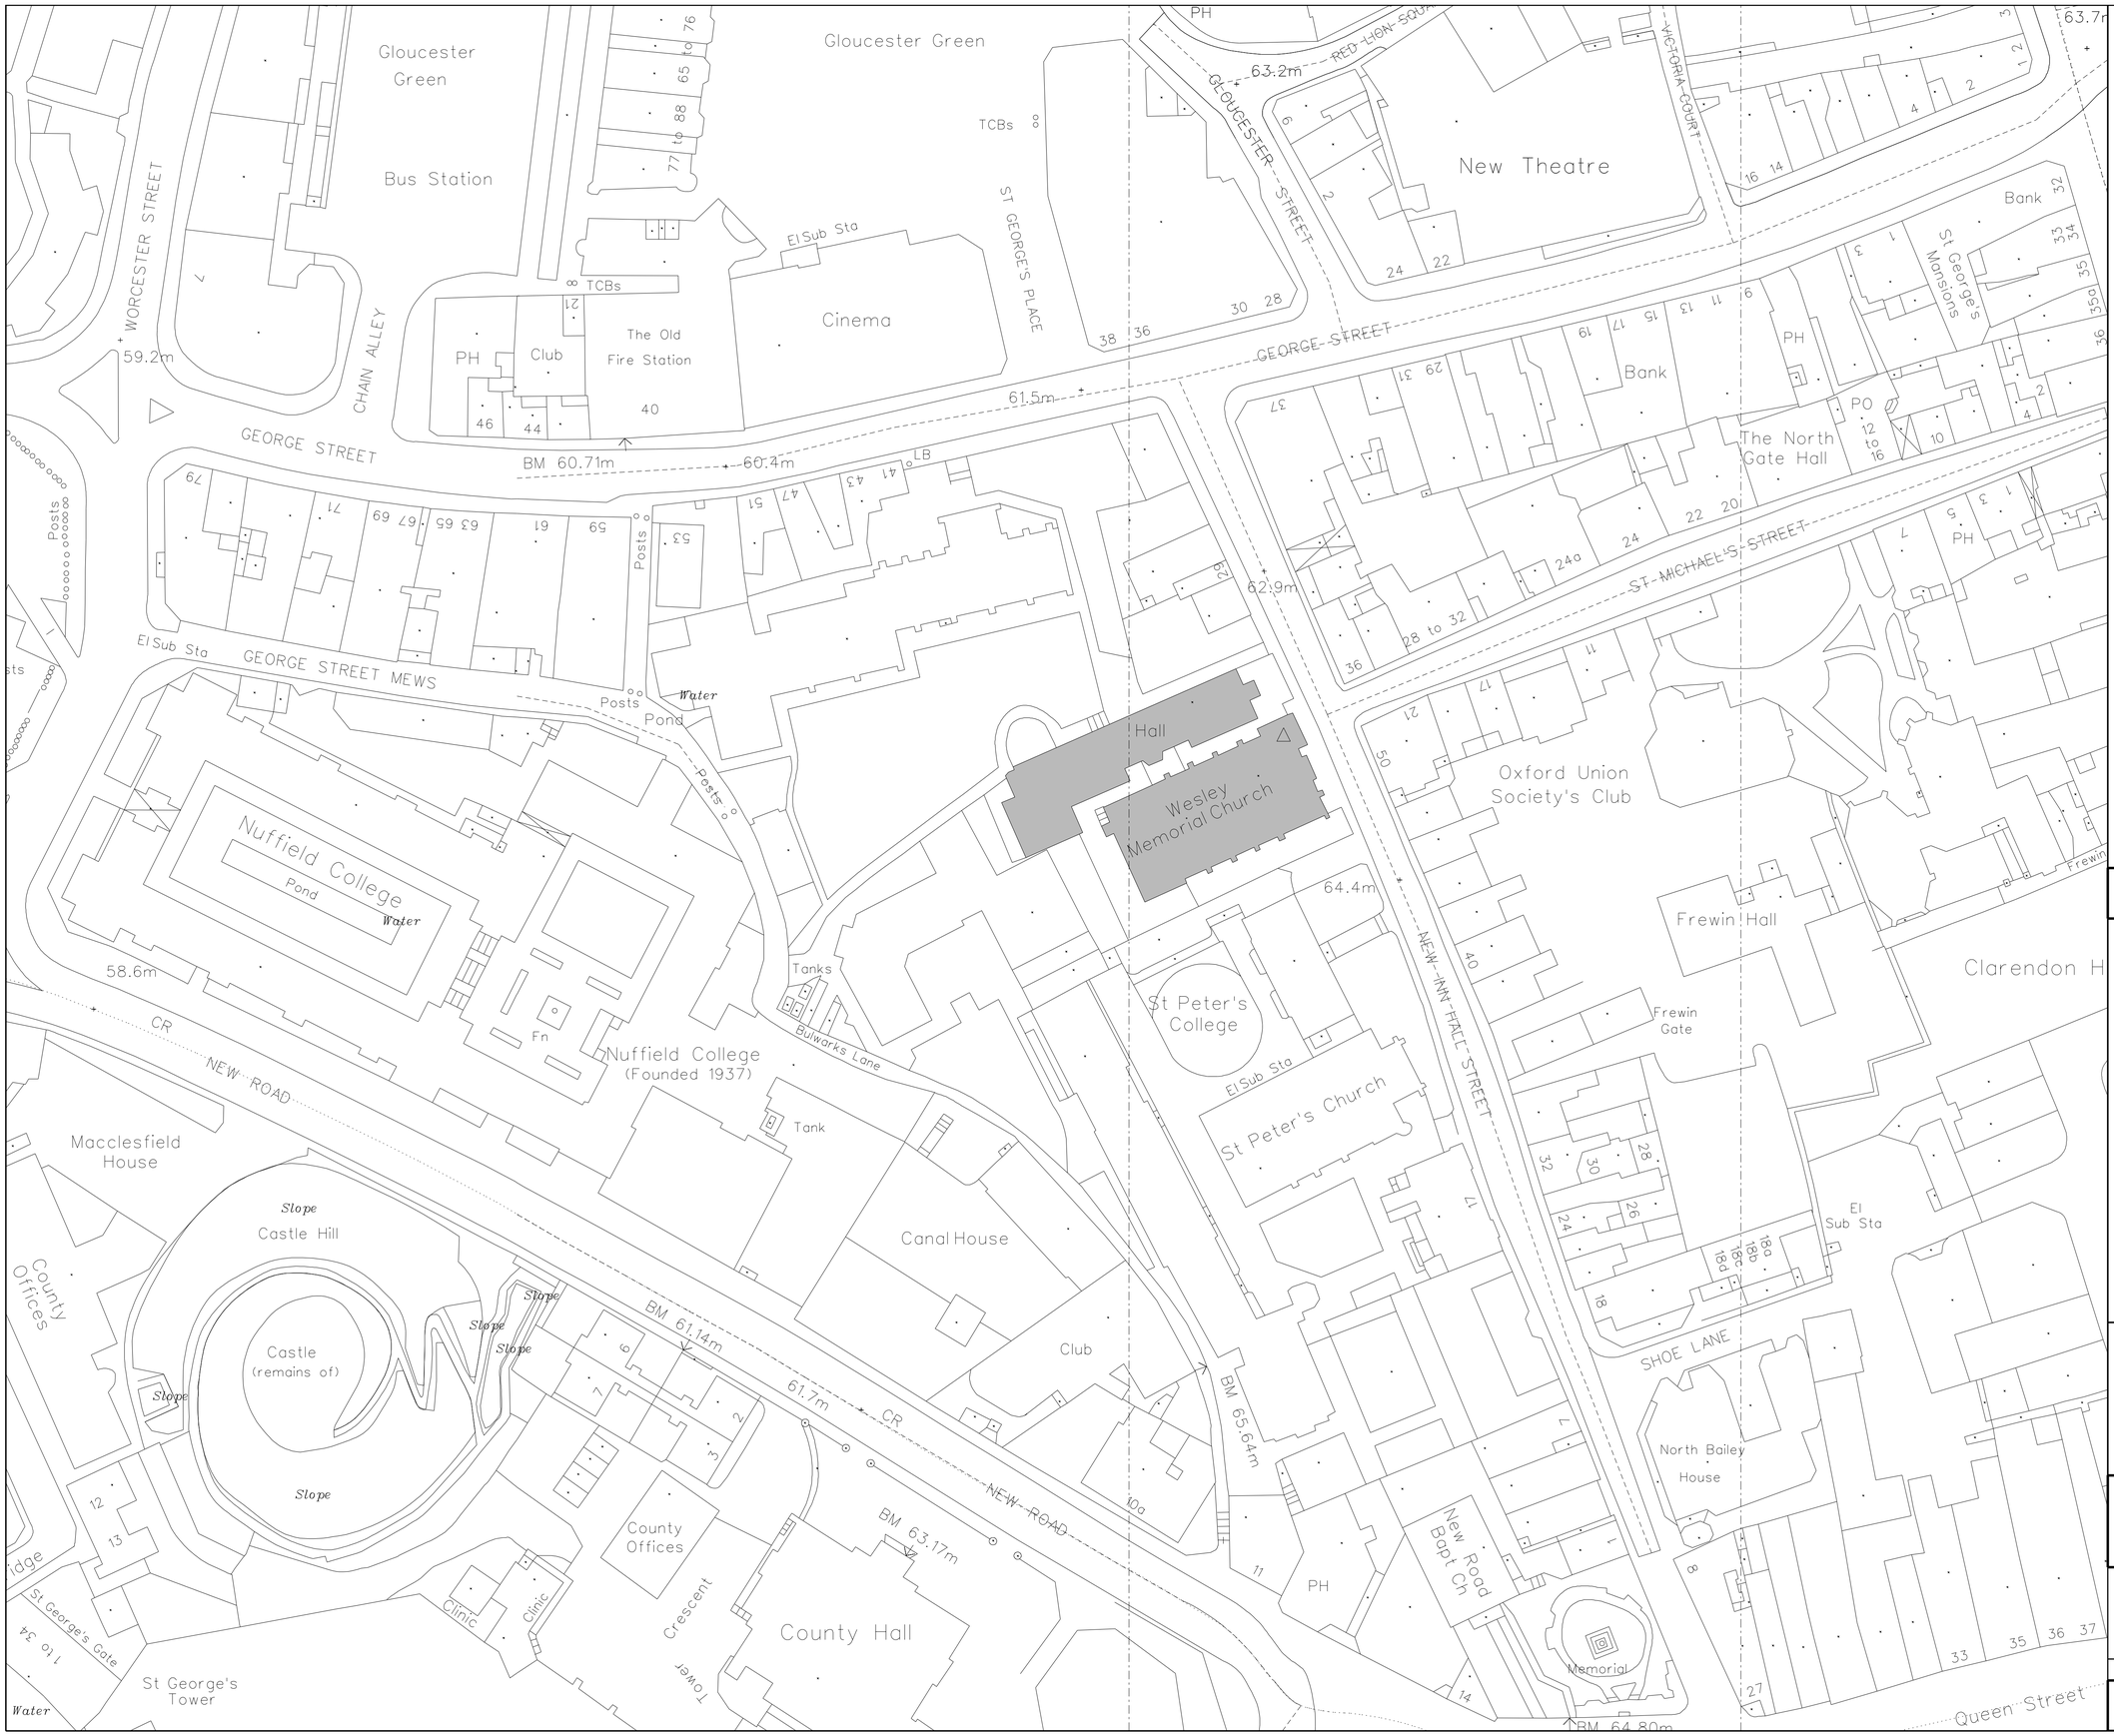

notes

drawing no: 5403.100

revision: | by: | date: | index:

St Thomas House
6 Becket Street
Oxford OX1 1PP
T: 01865 305 130
F: 01865 246 424
W: gbs-ox.co.uk
gbs architects

Wesley Memorial Church
New Inn Hall Street
Oxford

Site Plan

scale: 1:500 | date: Sept 2008 | drawn: LF

drawing no: 5403.100